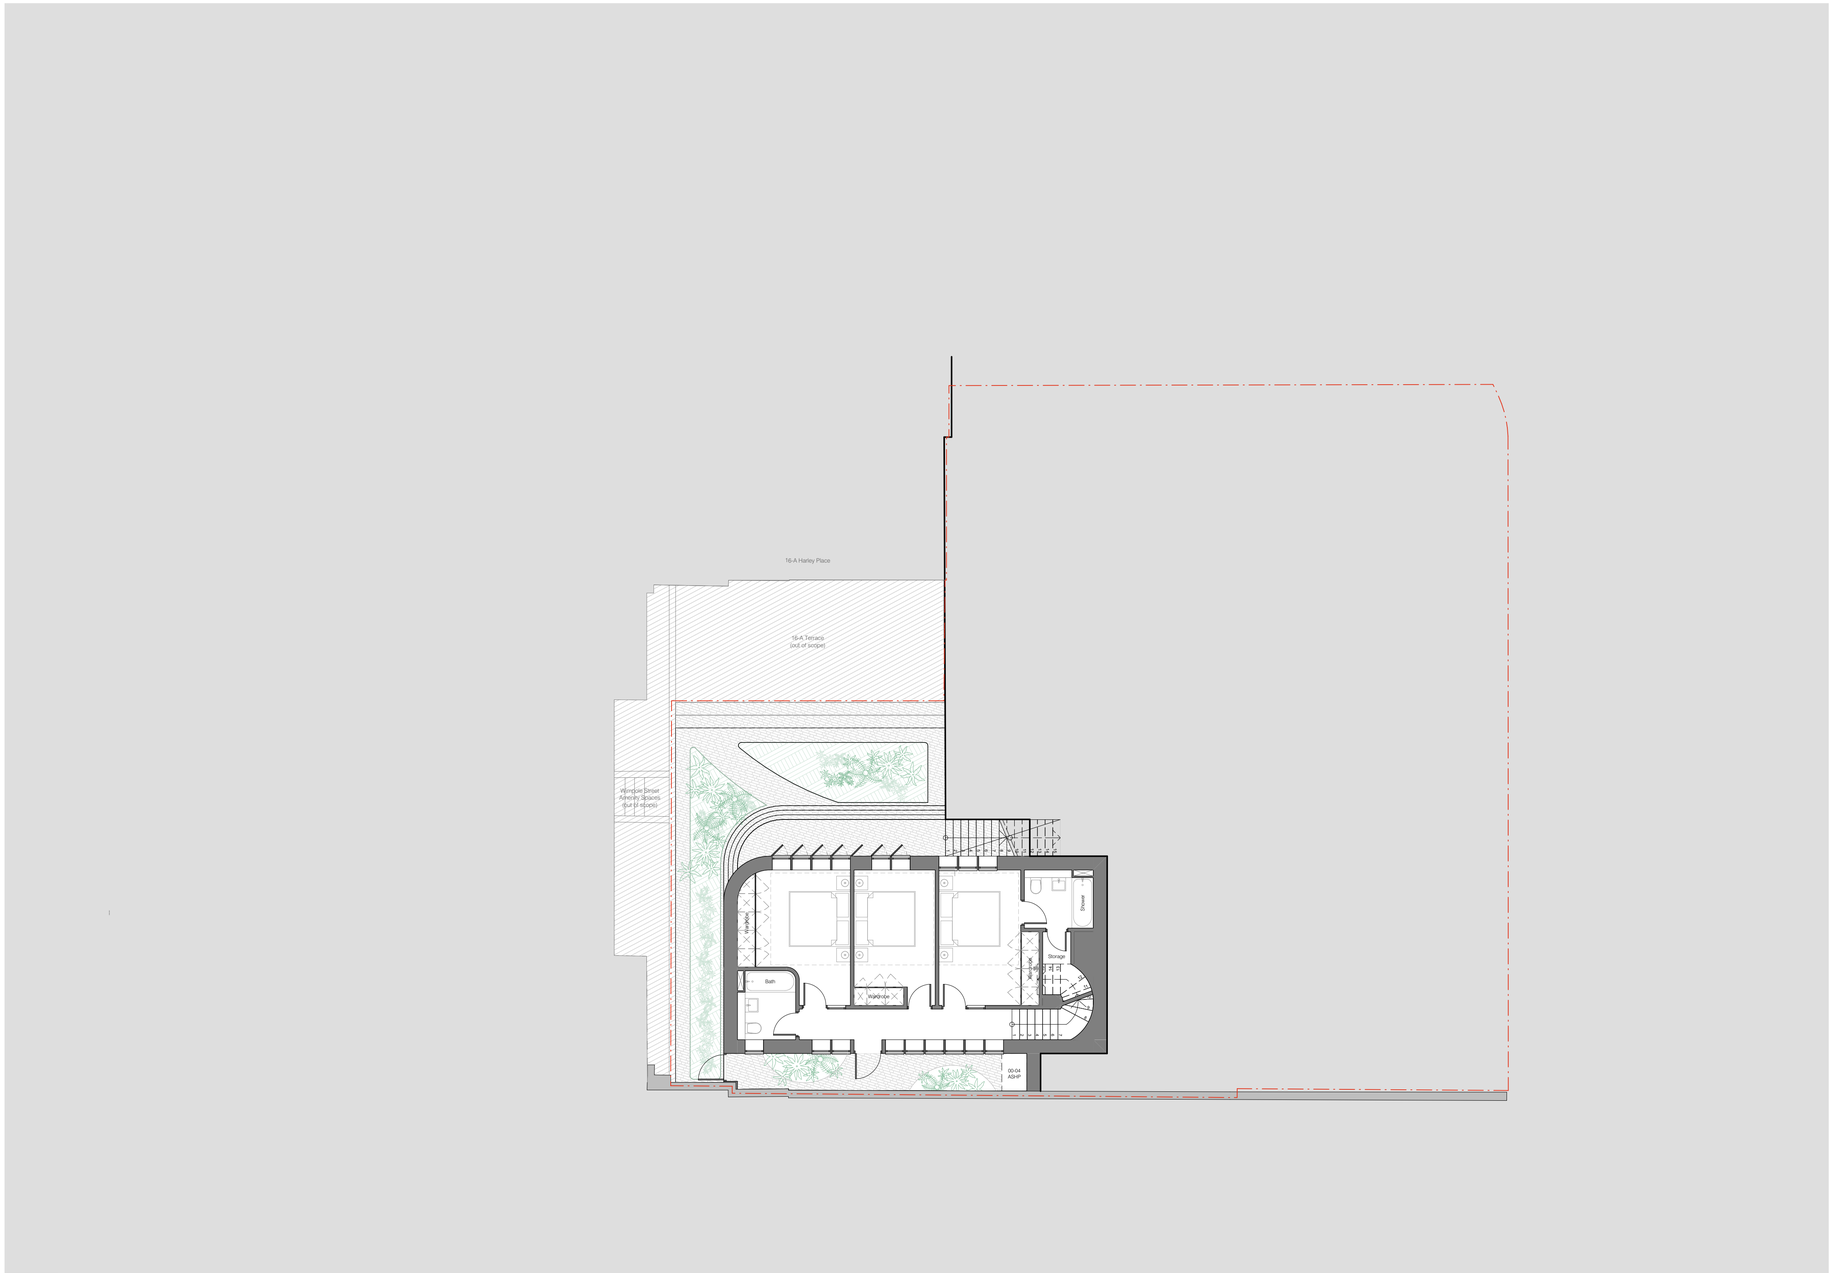


Proposed Lower Ground Floor Plan

Scale: 1:100 @ A1

0 2 4 6 8 10 12 14 16 18 20m

N

NOTES

1. This drawing remains the copyright of Chapman Architects. Do not copy, transfer or re-assign this drawing in digital or hardcopy format to a third party without written consent of Chapman Architects.
2. Do not scale from drawings. Only use stated dimensions. Check all dimensions on site and please report any discrepancies to architect.
3. Drawings to be read in conjunction with other consultant's drawings and specifications.
4. The Consultant shall not in the carrying out of its Services offer fire safety advice. All fire safety advice will be taken from a fire engineer engaged directly by the client.


KEY

Existing Construction

Proposed Construction

Site Boundary

ZONE PLAN

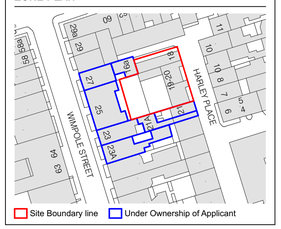

WIP

rev	description	drawn	checked	date
P01	Initial Issue	MFY	LD	14.08.26

18-20 Harley Place
London, W1G 8GL

Proposed Lower Ground Floor Plan

project ref	scale(s)	original paper size
2608	1:100	A1

name :

project	originator	volume	level	type	role	number
HAPL	CA	00	LG	DR	A	2101

status : suitability description :
S2 **SUITABLE FOR INFORMATION**
revision : revision description :
P01 **PRELIMINARY**

CHAPMAN ARCHITECTS
T: 020 7631 5320
E: mail@chapmanarchitects.co.uk